© Statkraft

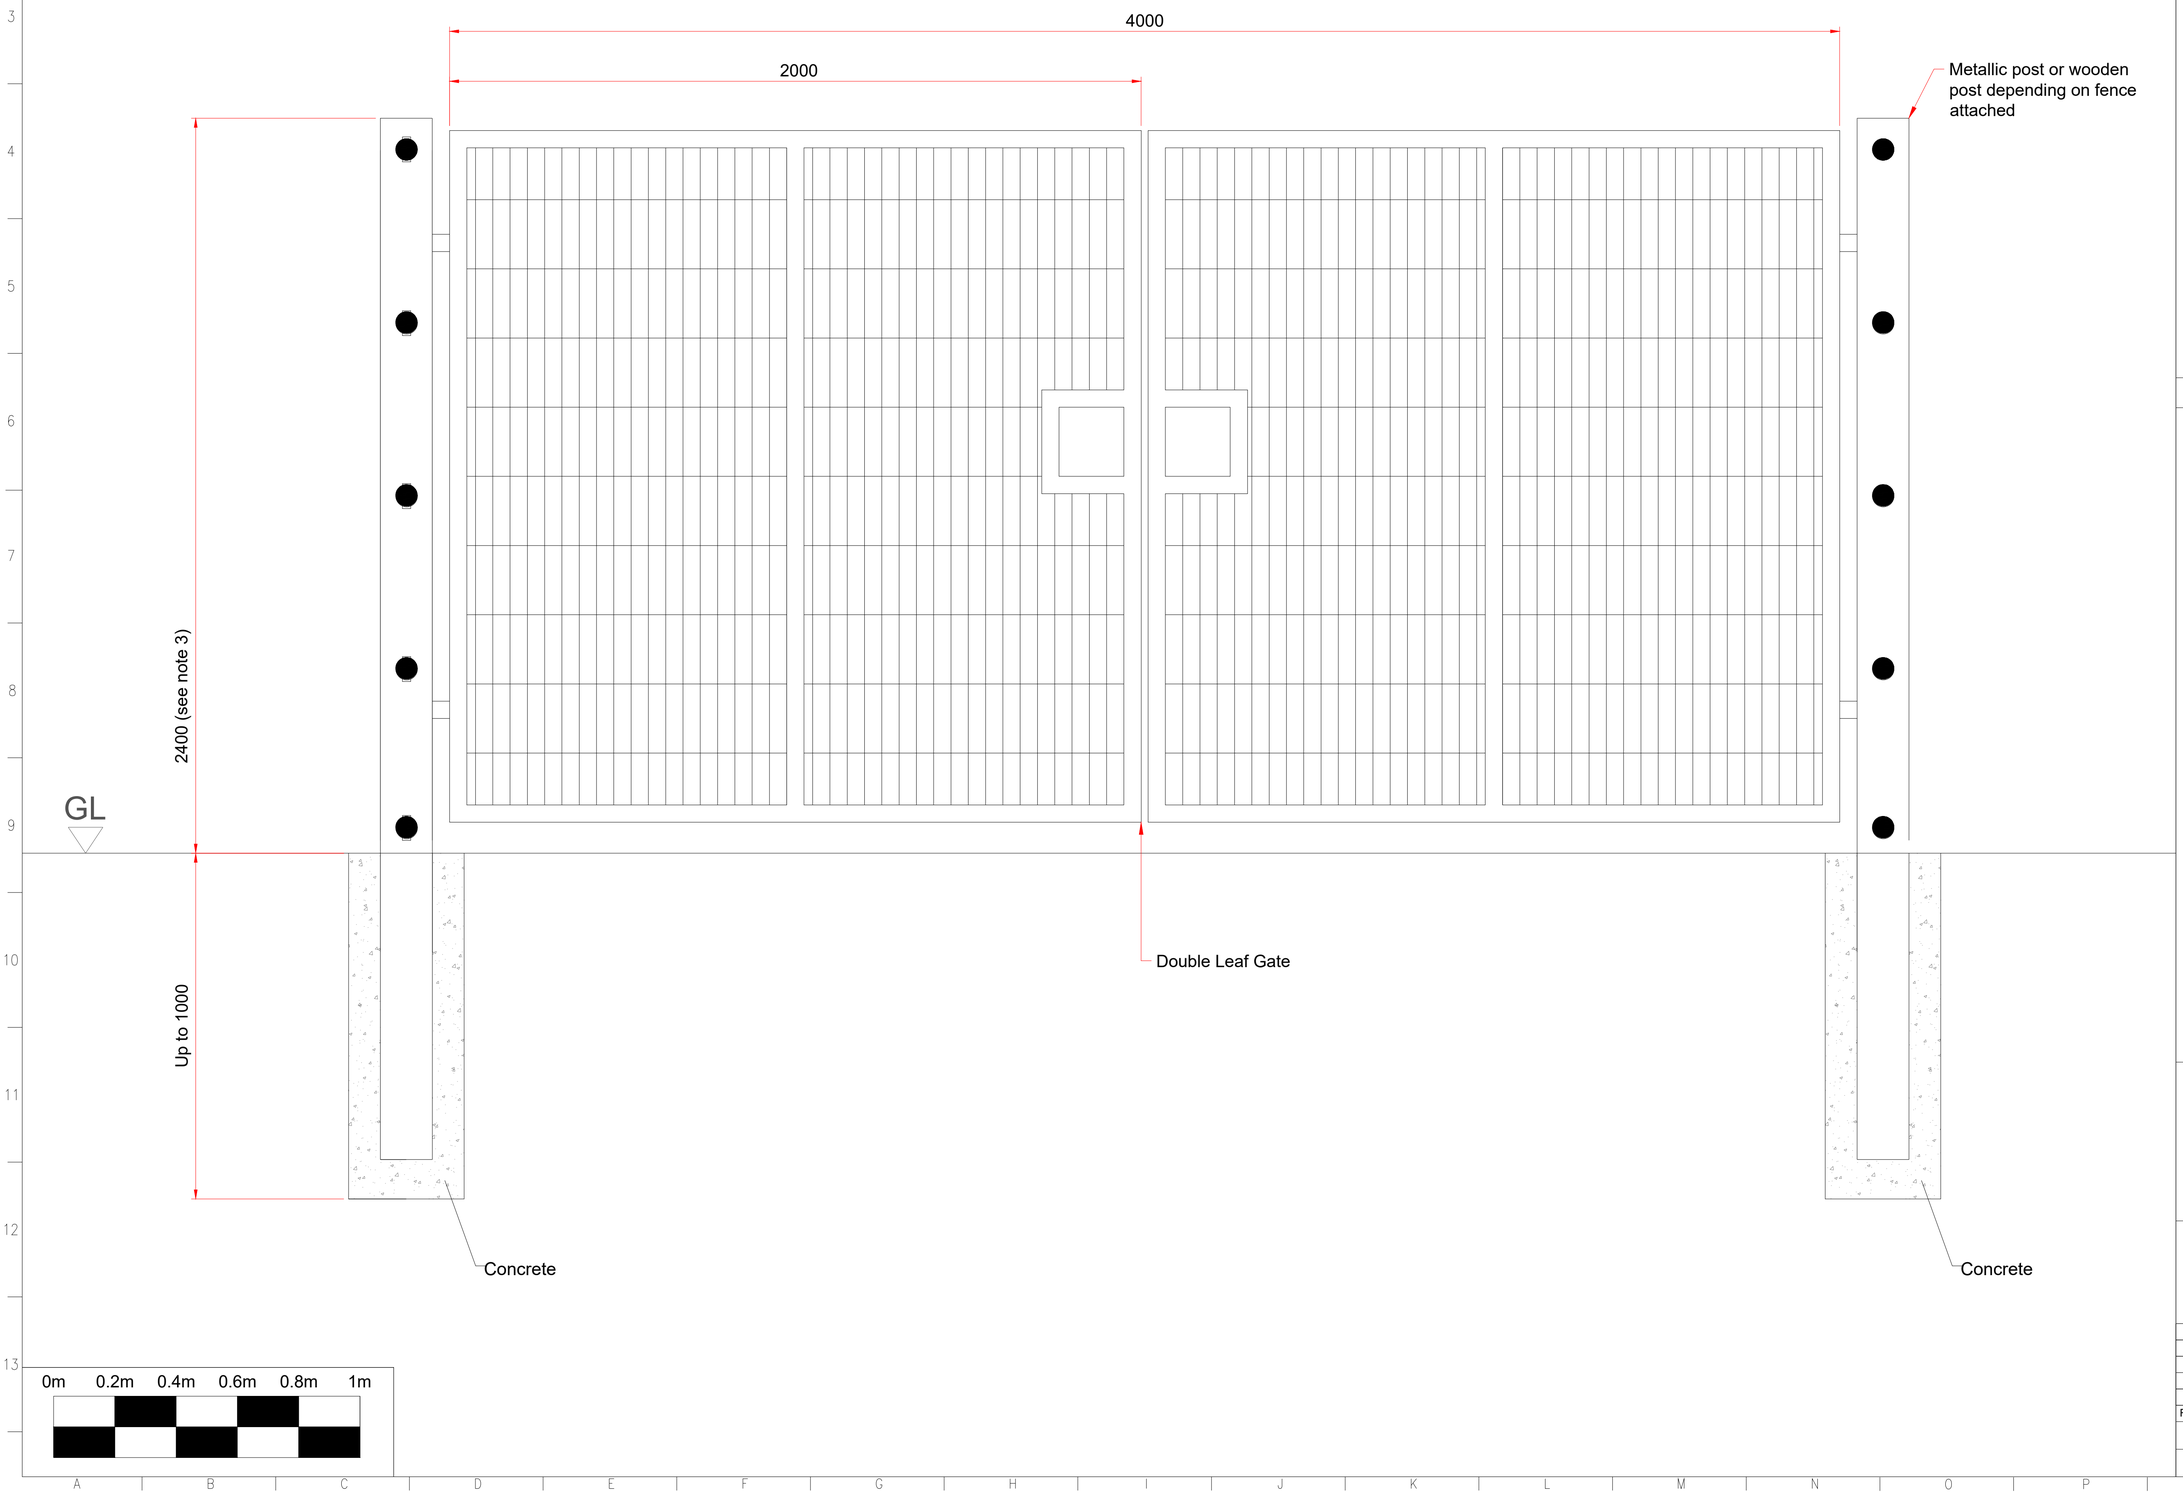

REFERENCES

SUMMARY NOTES

1. All dimensions are in mm unless otherwise stated and are indicative only

2. Fences will be earthed in accordance with earthing design

3. Fence gate heights will vary due to site topography.

LEGEND

PROPOSAL ONLY
NOT CDM 2015 COMPLIANT

Statkraft

Main office in Oslo
Lilleakerveien 6,
P.O. Box 200, Lilleaker
NO-0216, Oslo

T +47 24 06 70 00
F +47 24 06 70 01

info@statkraft.com
www.statkraft.com

© Statkraft copyright in the drawings, information and data recorded in this document ("the information") is the property of Statkraft. This document and the information are solely for the use of the authorised recipient and this document may not be used, copied or reproduced in whole or part for any purpose other than that for which it was supplied

REV	DATE	DESCRIPTION	DRAWN	APPROVE
0	02/07/2021		CPE	GH

Access Gate Elevation	SCALE 1:10 @ A1
SKUKX-SHEEP-000-MCS-204	SHEET 1 of 1